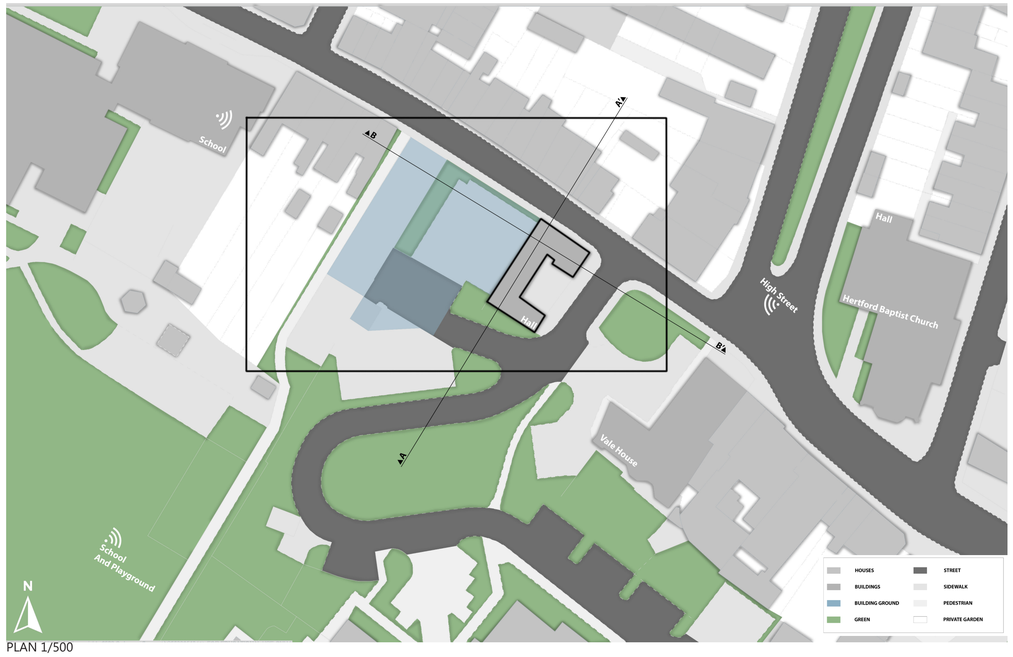

PLAN 1/500

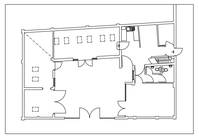

FLOORPLAN GROUND FLOOR
COURTYARD ARTS CENTRE

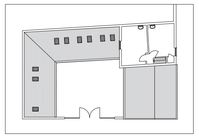

FLOORPLAN 1ST FLOOR
COURTYARD ARTS CENTRE

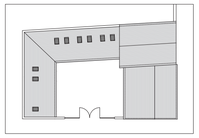

SITEPLAN
COURTYARD ARTS CENTRE

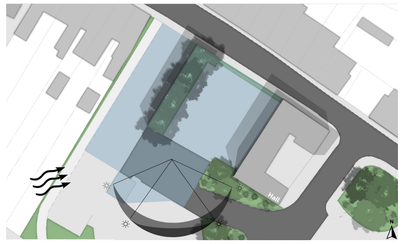

ANALYSE SUN + WIND

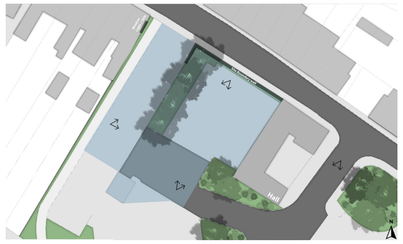

ANALYSE VEGETATION + SIGHT

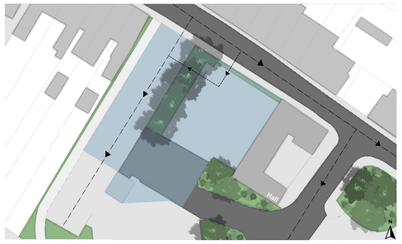

ANALYSE MOVEMENT PATTERNS

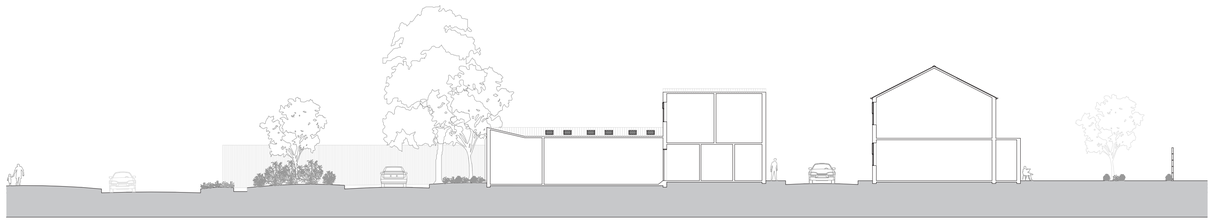

SECTION AA' 1/200



SECTION BB' 1/200



SCHOOL



PLAYGROUND



HIGH STREET



YELLOW BRICKS



NEIGHBOUR PARK

SITE ANALYSIS:

Climate cfb: Temperate
No dry season + Warm summer

Site is surrounded by nature

Accesible for all ages
- elderly enjoying daily walks
- school and playground nearby

Yellow brick material
- creates and old town feeling

SITE ANALYSIS - COURTYARD ARTS CENTRE
LOCATION: PORT VALE, HERTFORD SG14 3AA, HERTFORDSHIRE, UK
EMMA SENESAEL - DESIGN STUDIO 2023-2024



PORTRAIT GALLERY PERSPECTIVE DRAWING PHOTOSHOP - HAMILTON GALLERY
LOCATION: 13 CARLOS PL, LONDON W1K 2EU, UK
EMMA SENESAEL - DESIGN STUDIO 2023-2024




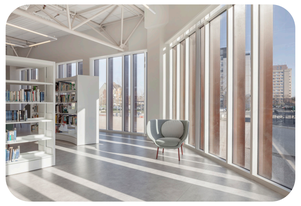




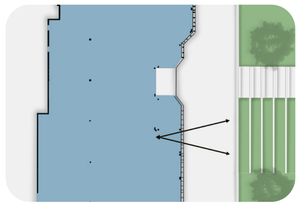
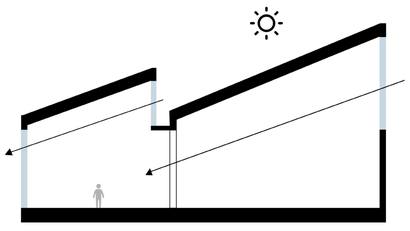
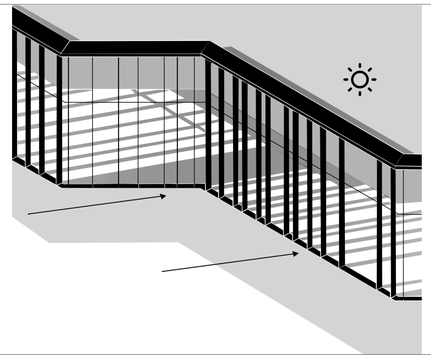

PRECEDENT ANALYSIS - SAND END ARTS COMMUNITY CENTRE - MAE ARCHITECTS
LOCATION: PETERBOROUGH RD, LONDON SW6, UK

PRECEDENT ANALYSIS - THE ALBERT SCHWEITZER COMMUNITY CENTRE - MOBILE ARCHITECTURAL OFFICE
LOCATION: PLACE DU 8 MAI, 77190 DAMMARIE-LES-LYS, FRANCE

Pinto, P. (2021). 'Sand end Arts & Community Centre / Mae architects'. [online] available at: https://www.archdaily.com/956985/sands-end-arts-and-community-centre-mae-architects [Accessed: 12 october 2023]
Pinto, P. (2019). 'The Albert Schweitzer Community Centre / mobile architectural office'. [online] available at: https://www.archdaily.com/925346/the-albert-schweitzer-community-centre-mobile-architectural-office [Accessed: 12 october 2023]

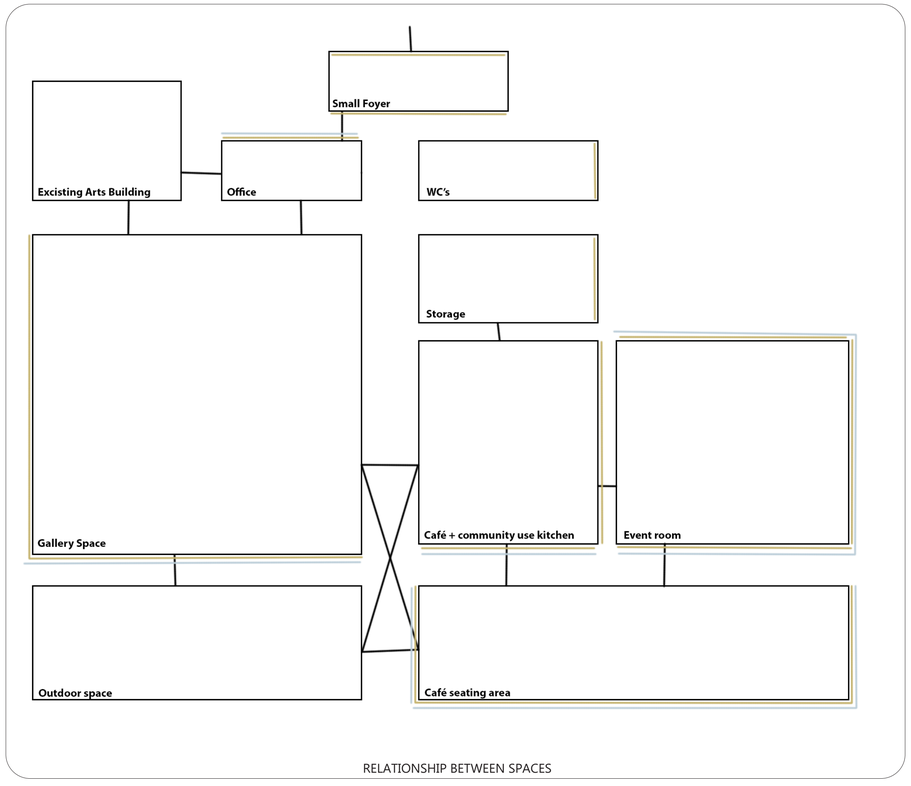

RELATIONSHIP BETWEEN SPACES



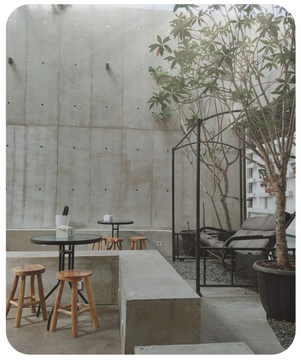

DIAGRAMS OF CONCEPT DEVELOPMENT - COMMUNITY ARTS CENTRE
LOCATION: PORT VALE, HERTFORD SG14 3AA, HERTFORDSHIRE, UK

Bima, S. (/). 'Coffe'. [online] available at: https://www.pinterest.co.uk/pin/496029346473355328/ [Accessed: 22 november 2023]
Hautekeete, F. (/). 'Home P'. [online] available at: https://www.hautekeete.be/work/home-p/ [Accessed: 22 november 2023]

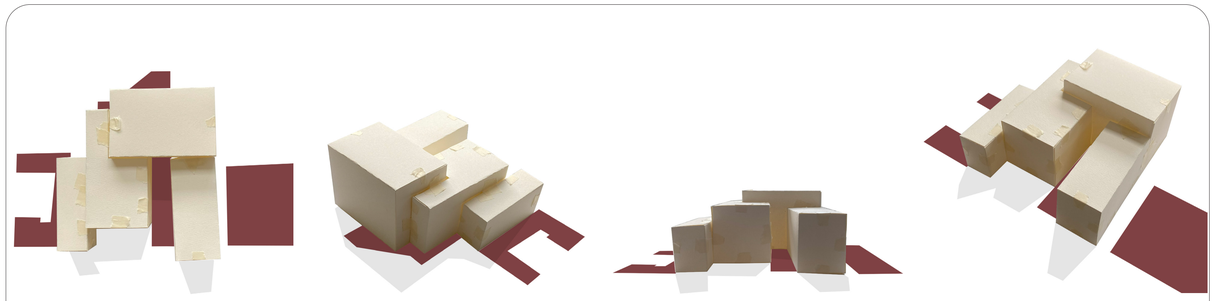

PAPER MODEL 1/200

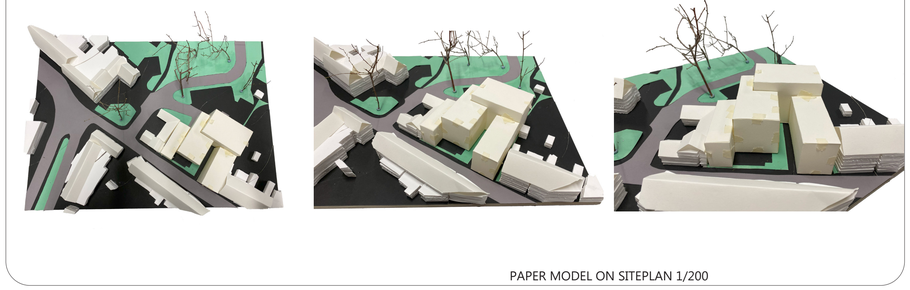

PAPER MODEL ON SITEPLAN 1/200

DESIGN DEVELOPMENT:

- Lower part to connect the height
  + roof shape to the courtyard arts hall
- Lower part
  make sure the neighour has sunlight + view

No dry season + Warm summer

-Open part in the middle for tree's

- Flat roof shape is a very modern way
- There is a way of creating private gardens
- Dislike the general shape of the building

CONCEPT MODELS AND CONTEXT DEVELOPMENT WORK - COURTYARD ARTS CENTRE
LOCATION: PORT VALE, HERTFORD SG14 3AA, HERTFORDSHIRE, UK
EMMA SENESAEL - DESIGN STUDIO 2023-2024

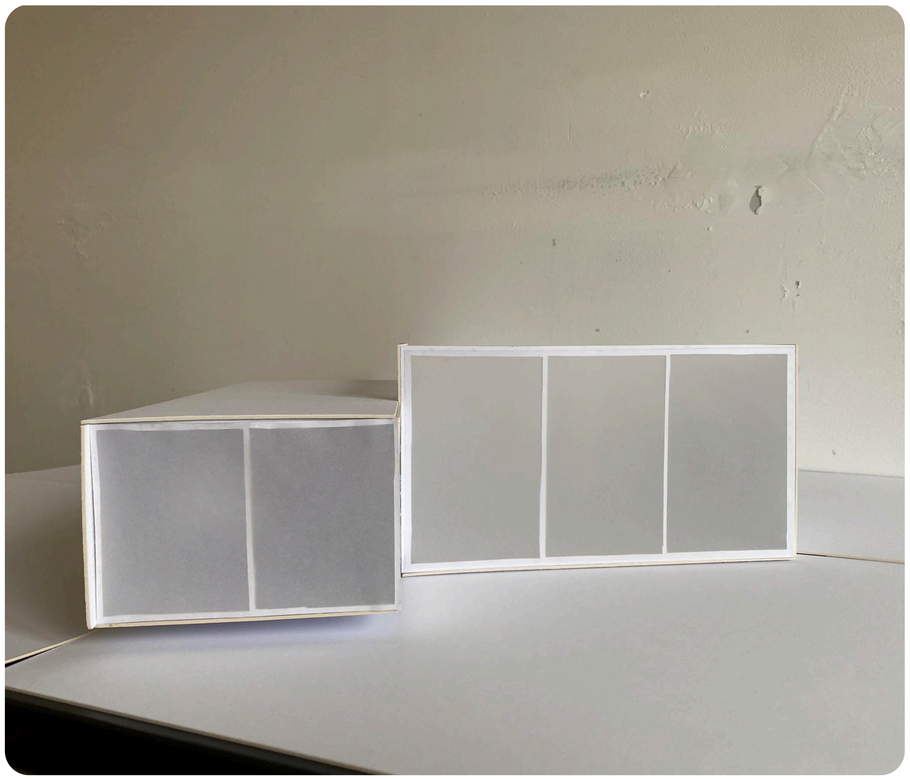



GALLERY ROOM MODEL - COURTYARD ARTS CENTRE (SCALE 1/50)
LOCATION: PORT VALE, HERTFORD SG14 3AA, HERTFORDSHIRE, UK
EMMA SENESAEL - DESIGN STUDIO 2023-2024



FLOORPLAN FIRST FLOOR - SCALE 1/100
EMMA SENESAEL- DESIGN STUDIO 2023



FLOORPLAN SECOND FLOOR - SCALE 1/200
EMMA SENESAEL- DESIGN STUDIO 2023



SITE PLAN - SCALE 1/500
EMMA SENESAEL- DESIGN STUDIO 2023

FLOORPLAN - COURTYARD ARTS CENTRE (SCALE 1/100-200-500)
LOCATION: PORT VALE, HERTFORD SG14 3AA, HERTFORDSHIRE, UK
EMMA SENESAEL - DESIGN STUDIO 2023-2024



NORTH WEST FACADE - SCALE 1/100
EMMA SENESAEL- DESIGN STUDIO 2023

0 1 2 3 4 5m



NORTH EAST FACADE - SCALE 1/100
EMMA SENESAEL- DESIGN STUDIO 2023

0 1 2 3 4 5m

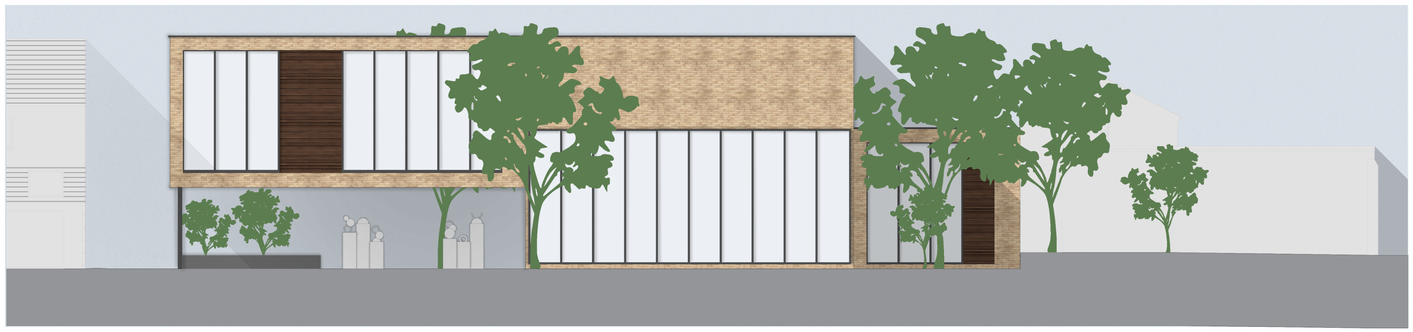

SOUTH EAST FACADE - SCALE 1/100
EMMA SENESAEL- DESIGN STUDIO 2023

0 1 2 3 4 5m



SOUTH WEST FACADE - SCALE 1/100
EMMA SENESAEL- DESIGN STUDIO 2023

0 1 2 3 4 5m

ELEVATION - COURTYARD ARTS CENTRE (SCALE 1/100)
LOCATION: PORT VALE, HERTFORD SG14 3AA, HERTFORDSHIRE, UK
EMMA SENESAEL - DESIGN STUDIO 2023-2024



SECTION AA' - SCALE 1/100
EMMA SENESAEL- DESIGN STUDIO 2023

0 1 2 3 4 5m



SECTION BB' - SCALE 1/100
EMMA SENESAEL- DESIGN STUDIO 2023

0 1 2 3 4 5m



SECTION CC' - SCALE 1/100
EMMA SENESAEL- DESIGN STUDIO 2023

0 1 2 3 4 5m

SECTION - COURTYARD ARTS CENTRE (SCALE 1/100)
LOCATION: PORT VALE, HERTFORD SG14 3AA, HERTFORDSHIRE, UK
EMMA SENESAEL - DESIGN STUDIO 2023-2024



PERSPECTIVE EXTERIEUR FROM PORT VALE

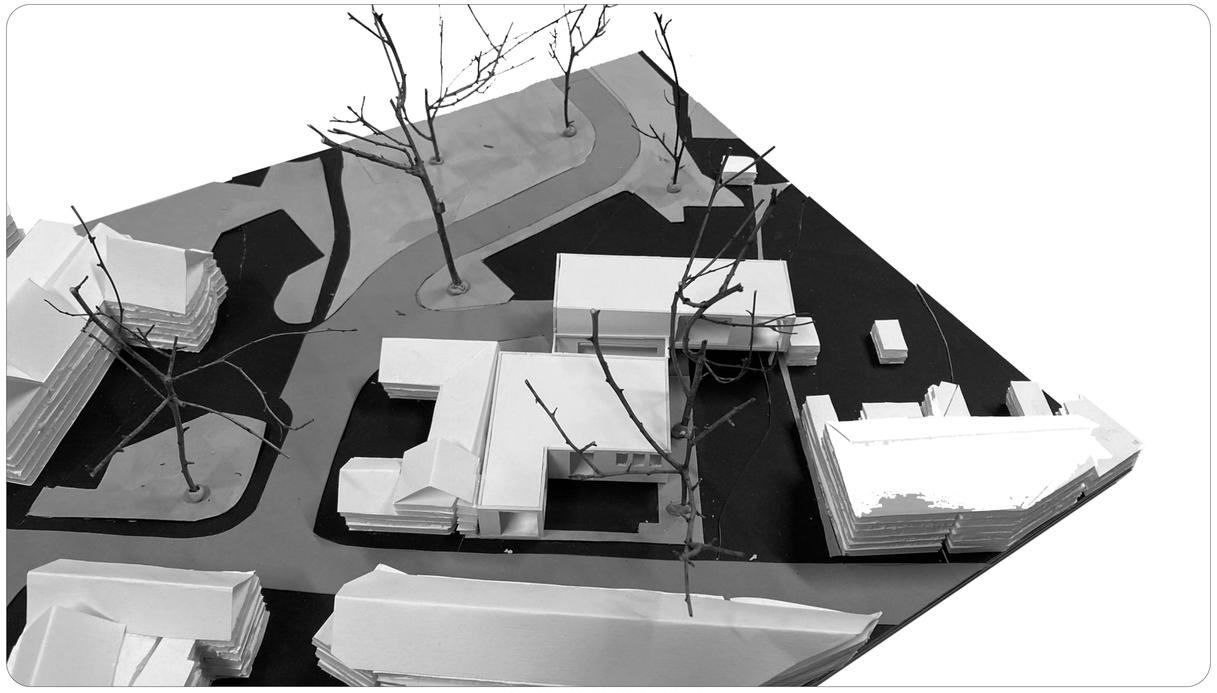

PERSPECTIVE EXTERIEUR SITE PLAN



PERSPECTIVE EXTERIEUR FROM BEANE RIVER VIEW CAR PARK



PERSPECTIVE INTERIEUR CAFE SEATING

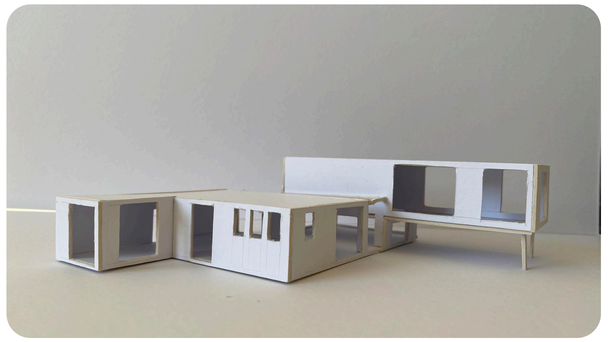

PERSPECTIVE EXTERIEUR FROM PORT VALE

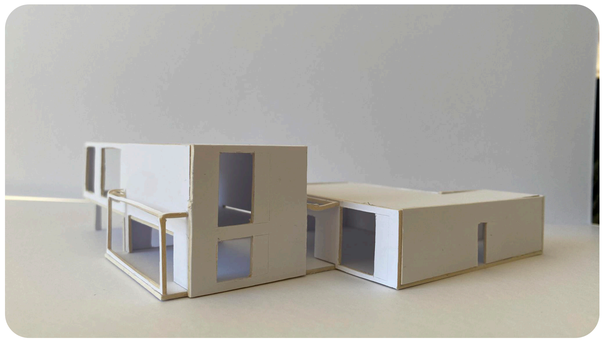

PERSPECTIVE EXTERIEUR FROM BEANE RIVER VIEW



PERSPECTIVE INTERIEUR GALLERY ROOM



PERSPECTIVE INTERIEUR EVENT ROOM

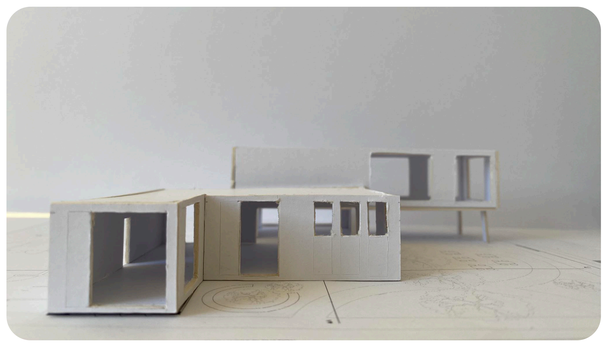

PERSPECTIVE EXTERIEUR NORTH WEST FACADE

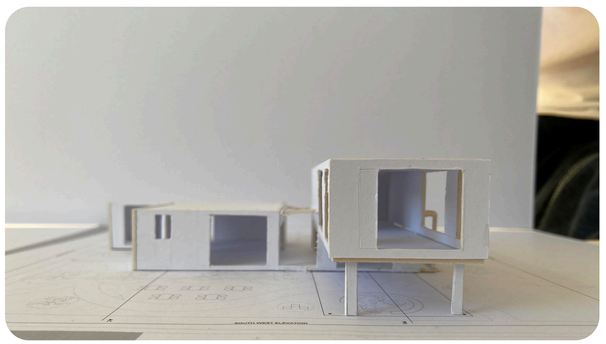

PERSPECTIVE EXTERIEUR SOUTH WEST FACADE

PERSPECTIVE RENDERINGS - COURTYARD ARTS CENTRE
LOCATION: PORT VALE, HERTFORD SG14 3AA, HERTFORDSHIRE, UK
EMMA SENESAEL - DESIGN STUDIO 2023-2024

FINAL MODEL - COURTYARD ARTS CENTRE (SCALE 1/200)
LOCATION: PORT VALE, HERTFORD SG14 3AA, HERTFORDSHIRE, UK
EMMA SENESAEL - DESIGN STUDIO 2023-2024