




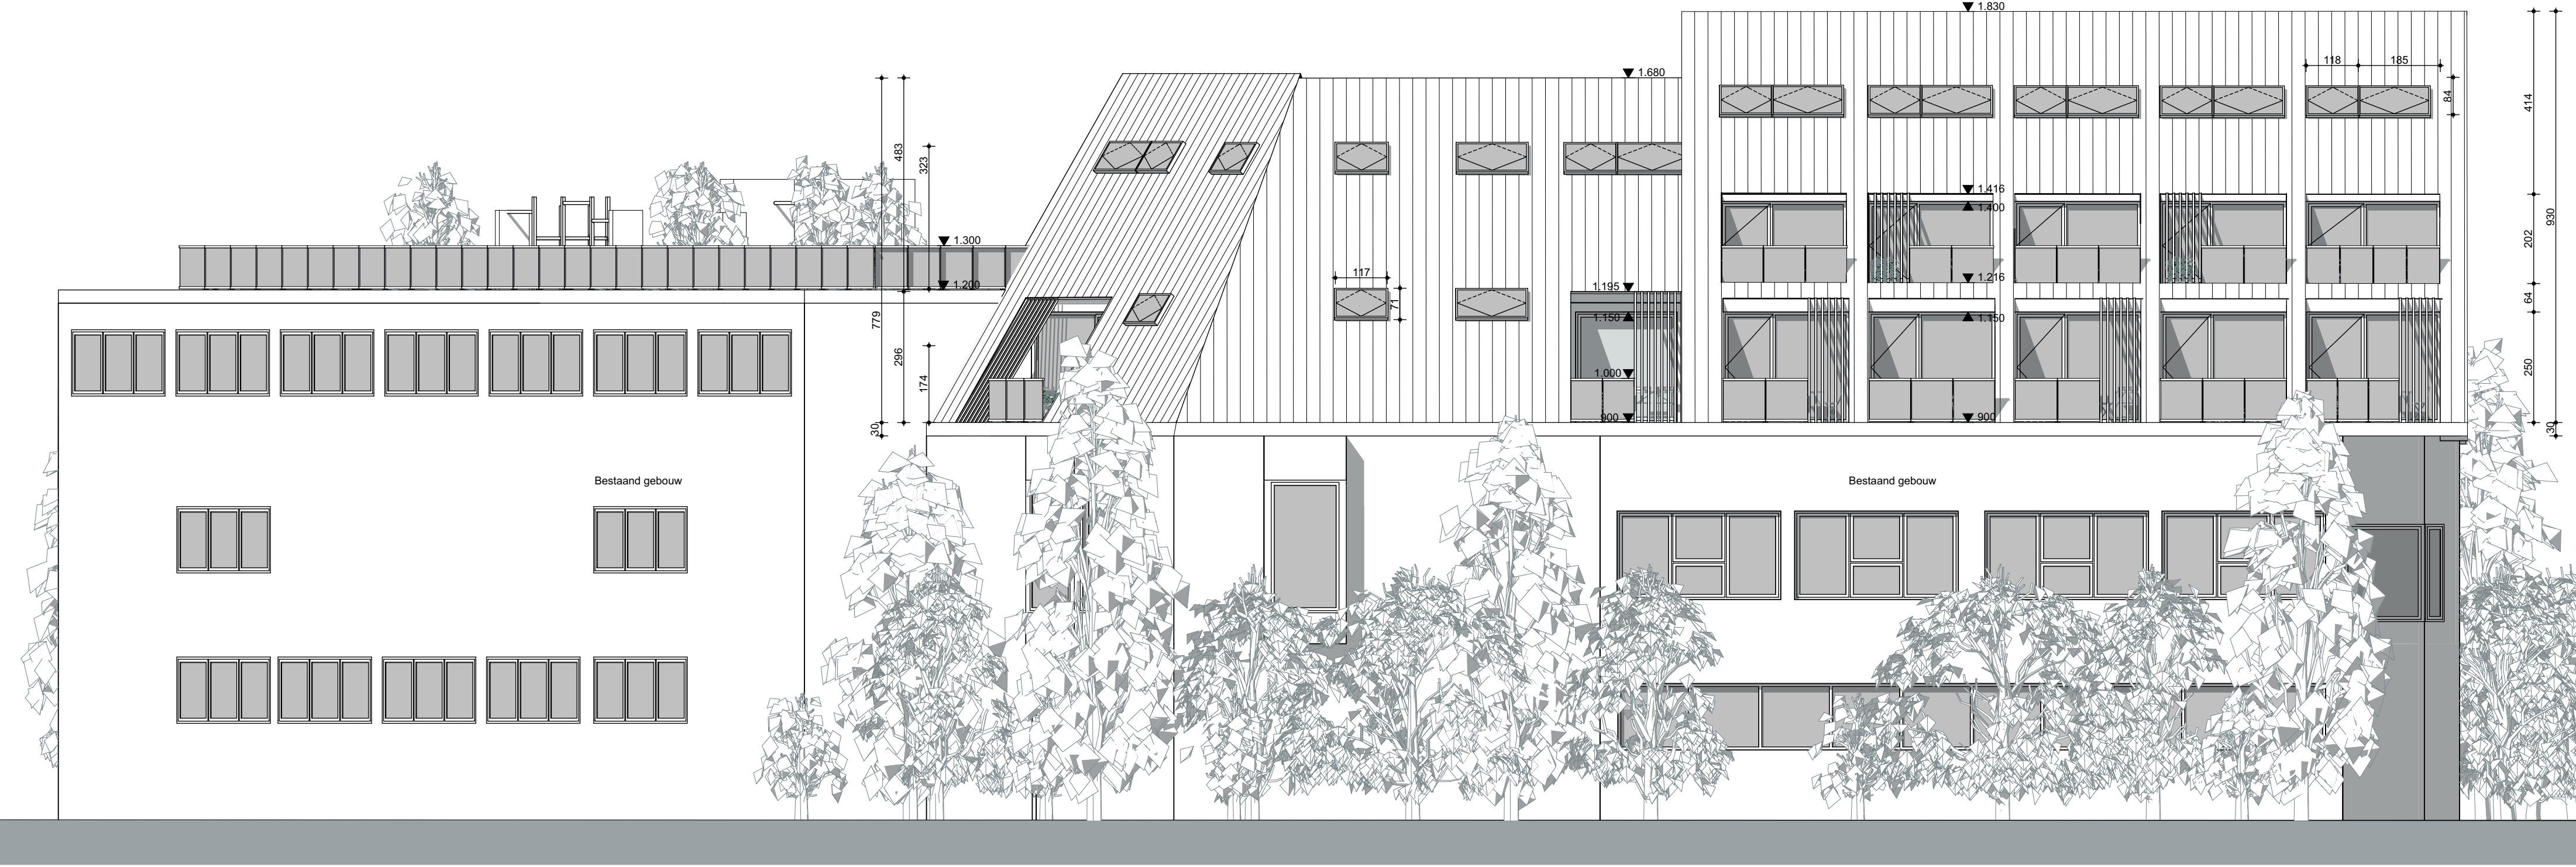


GEVEL A- 1/100

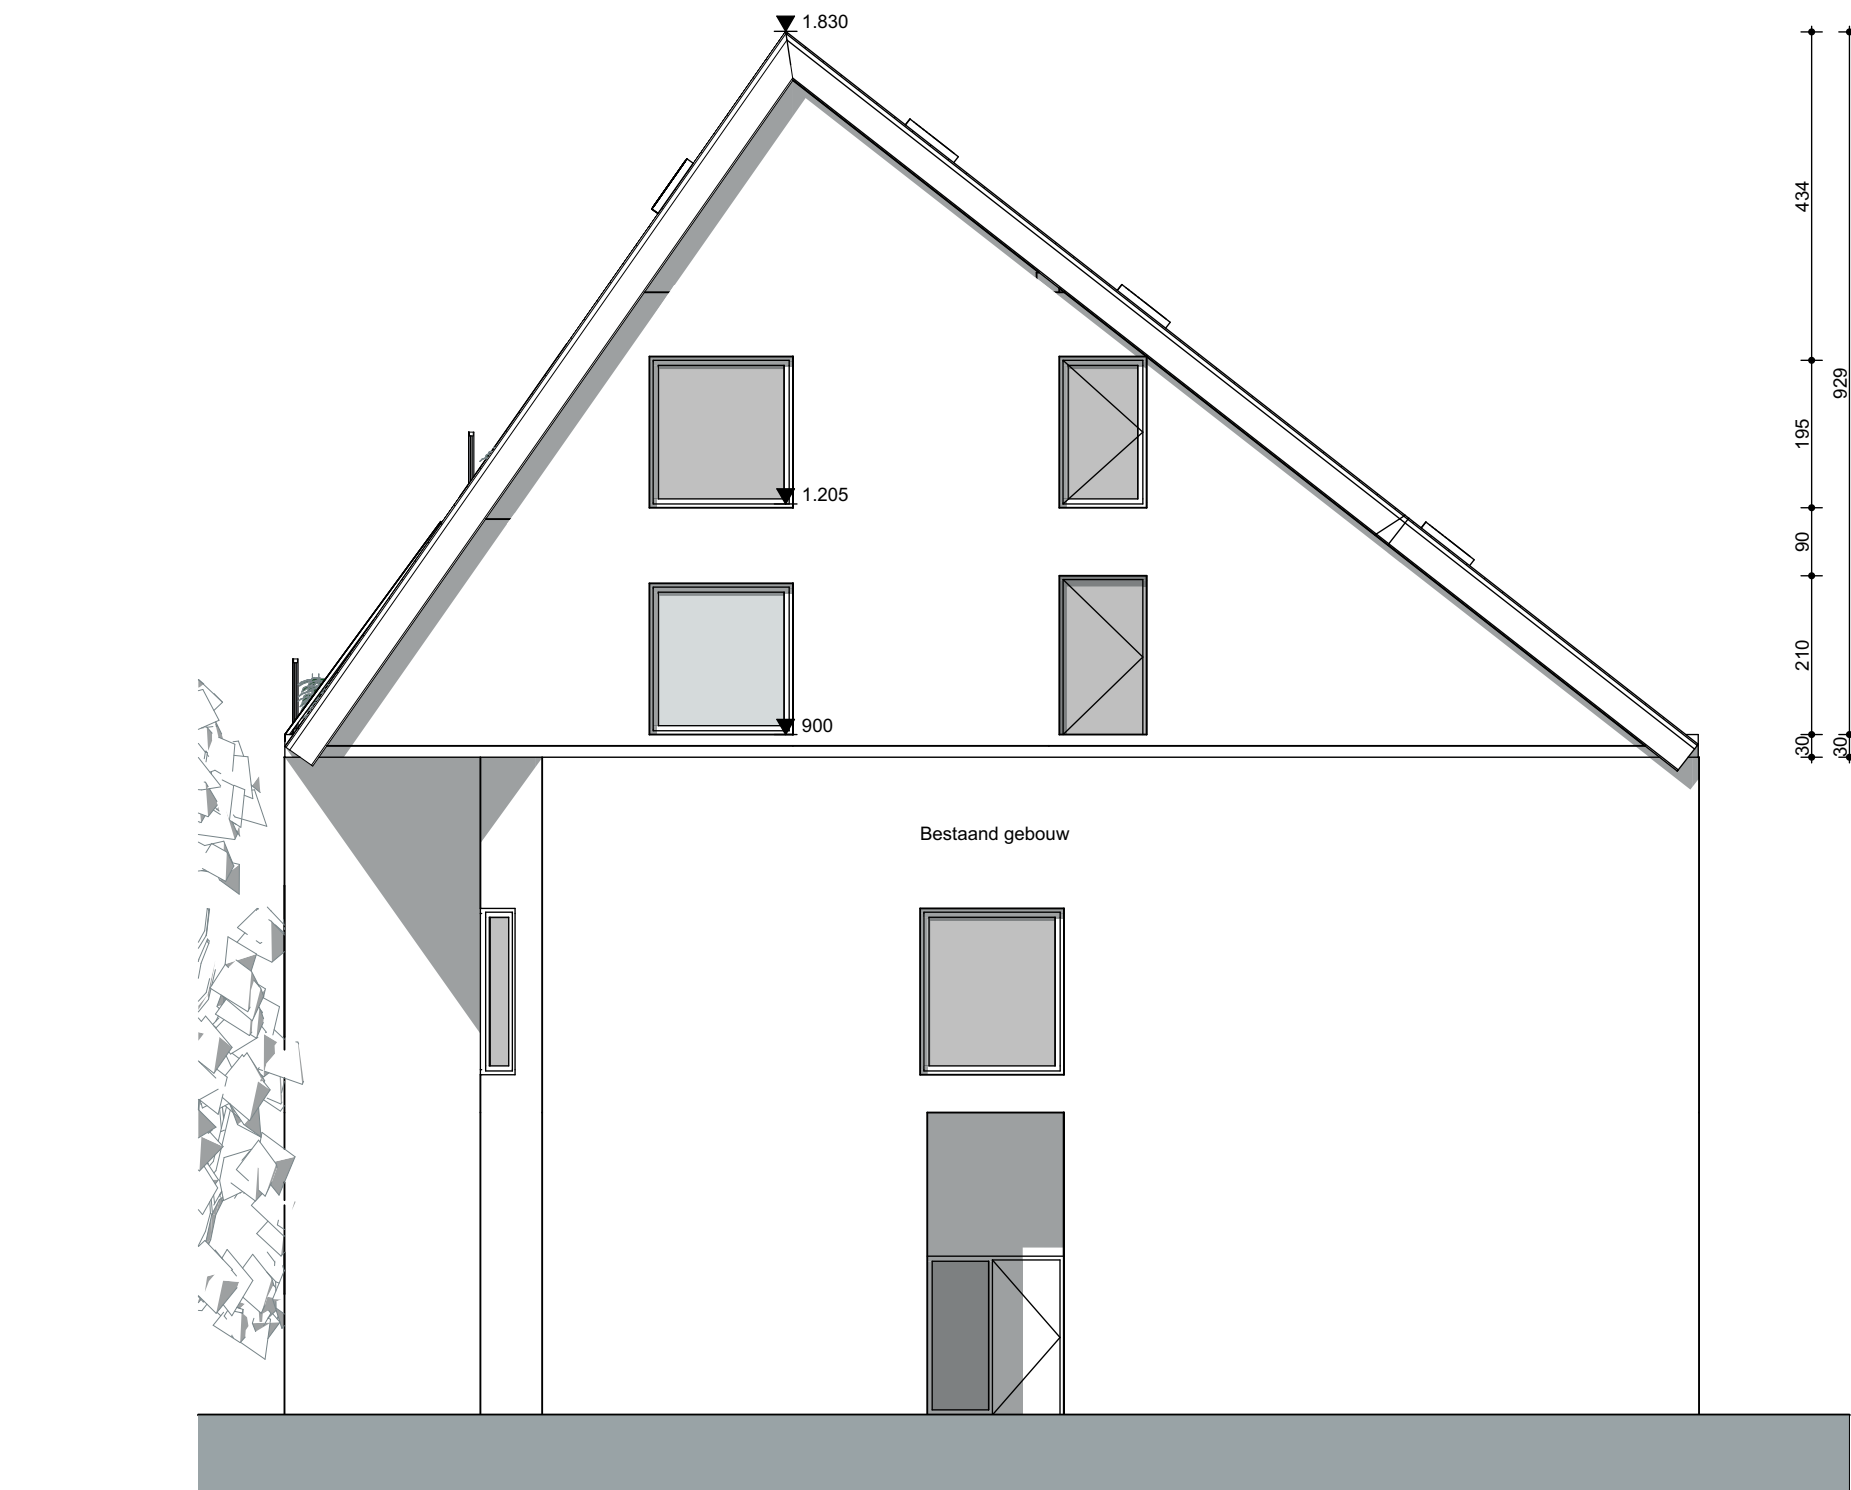

GEVEL B- 1/100

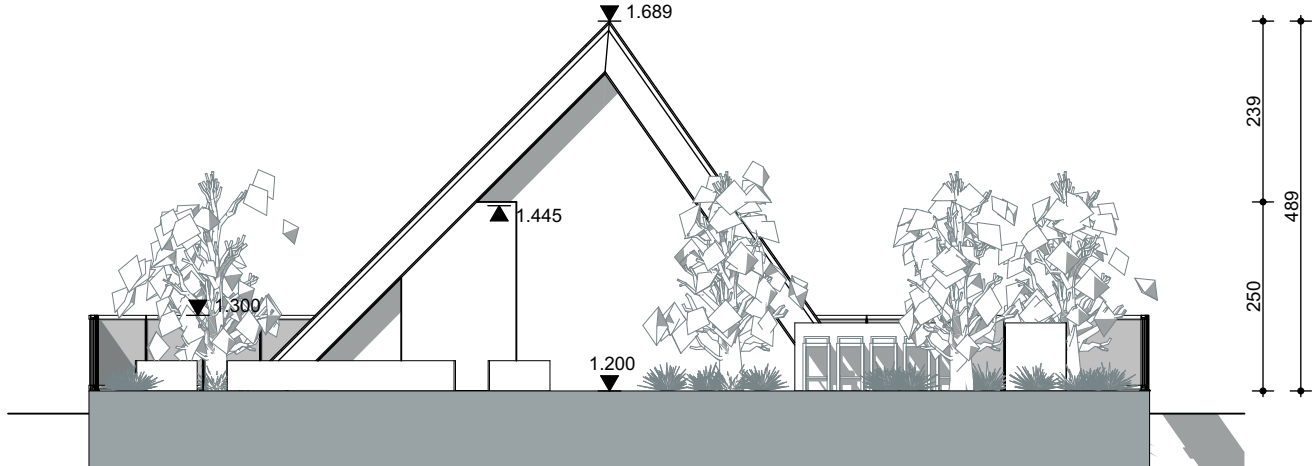

GEVEL D- 1/100

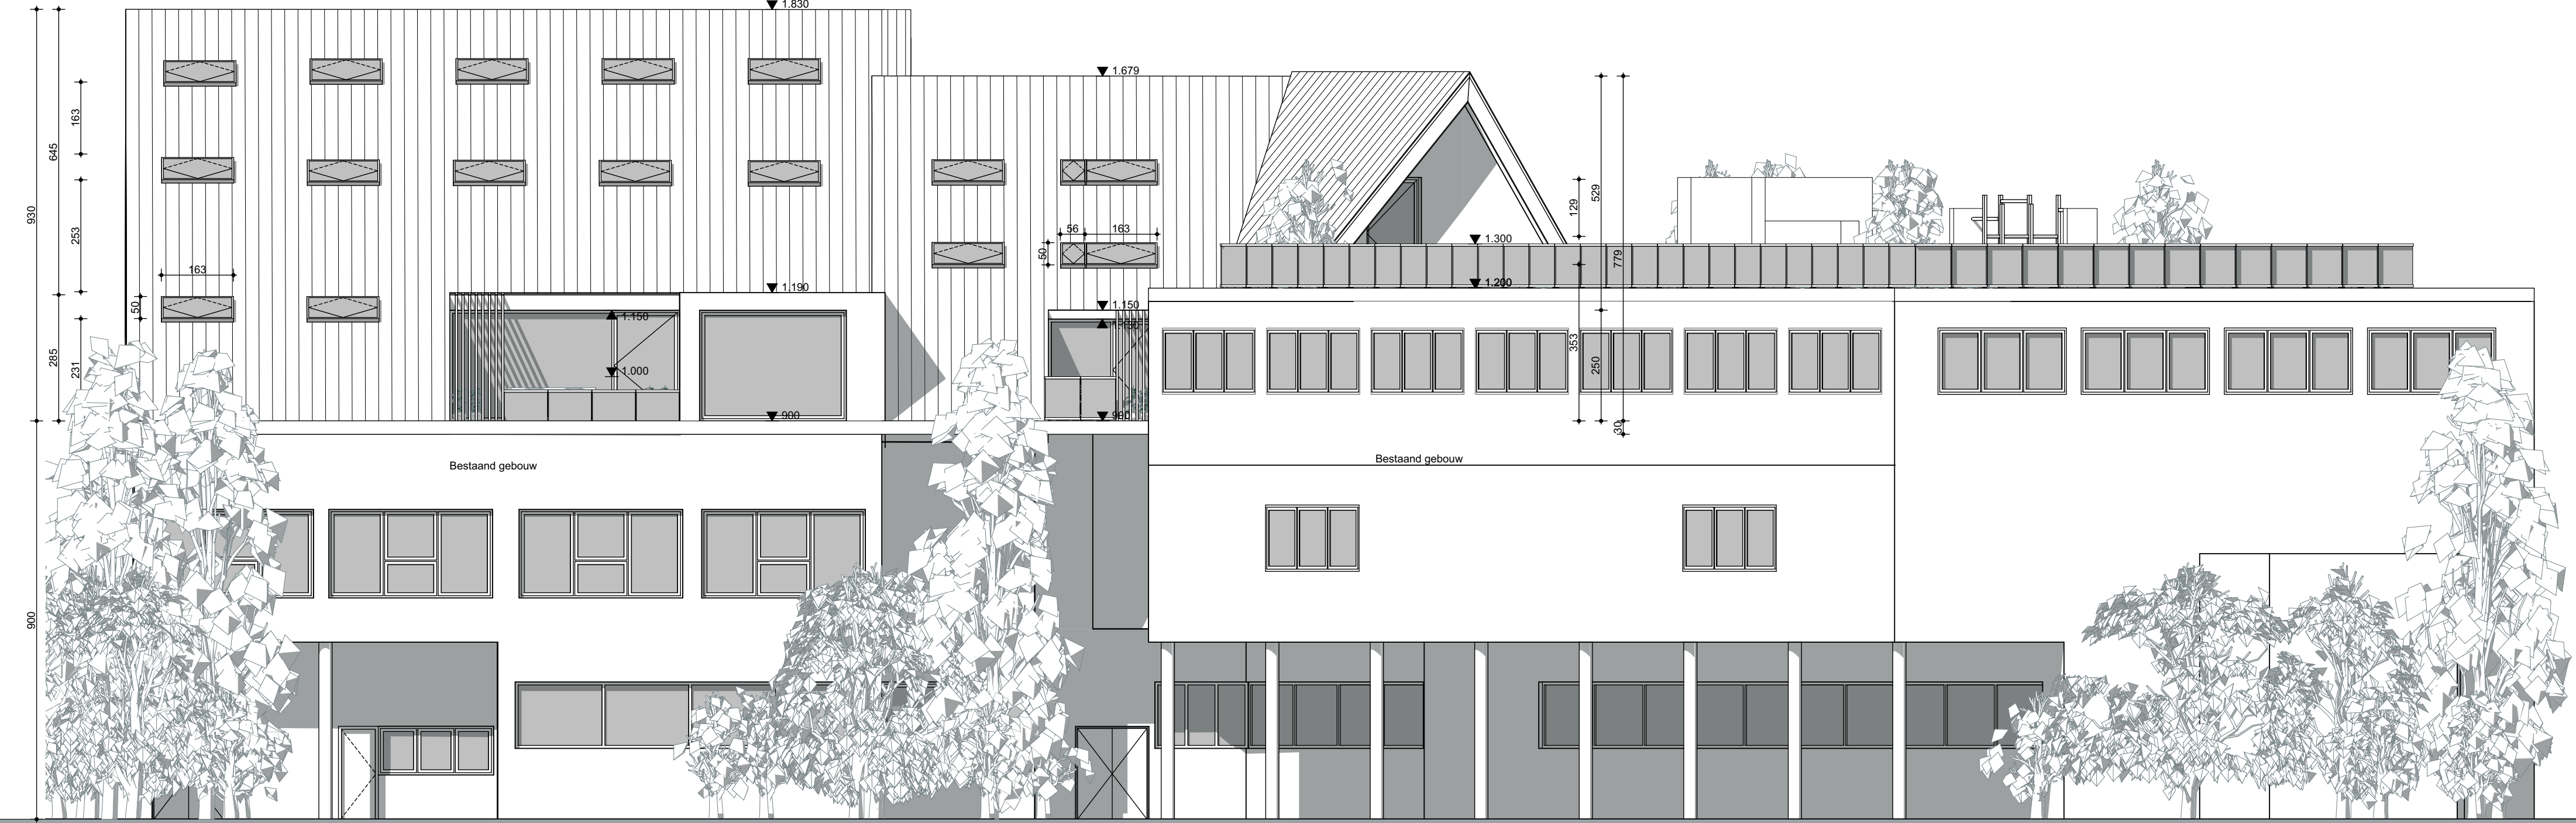

GEVEL C- 1/100